ADDENDUM SKETCH

LIMITS OF PUBLIC ART SCULPTURE
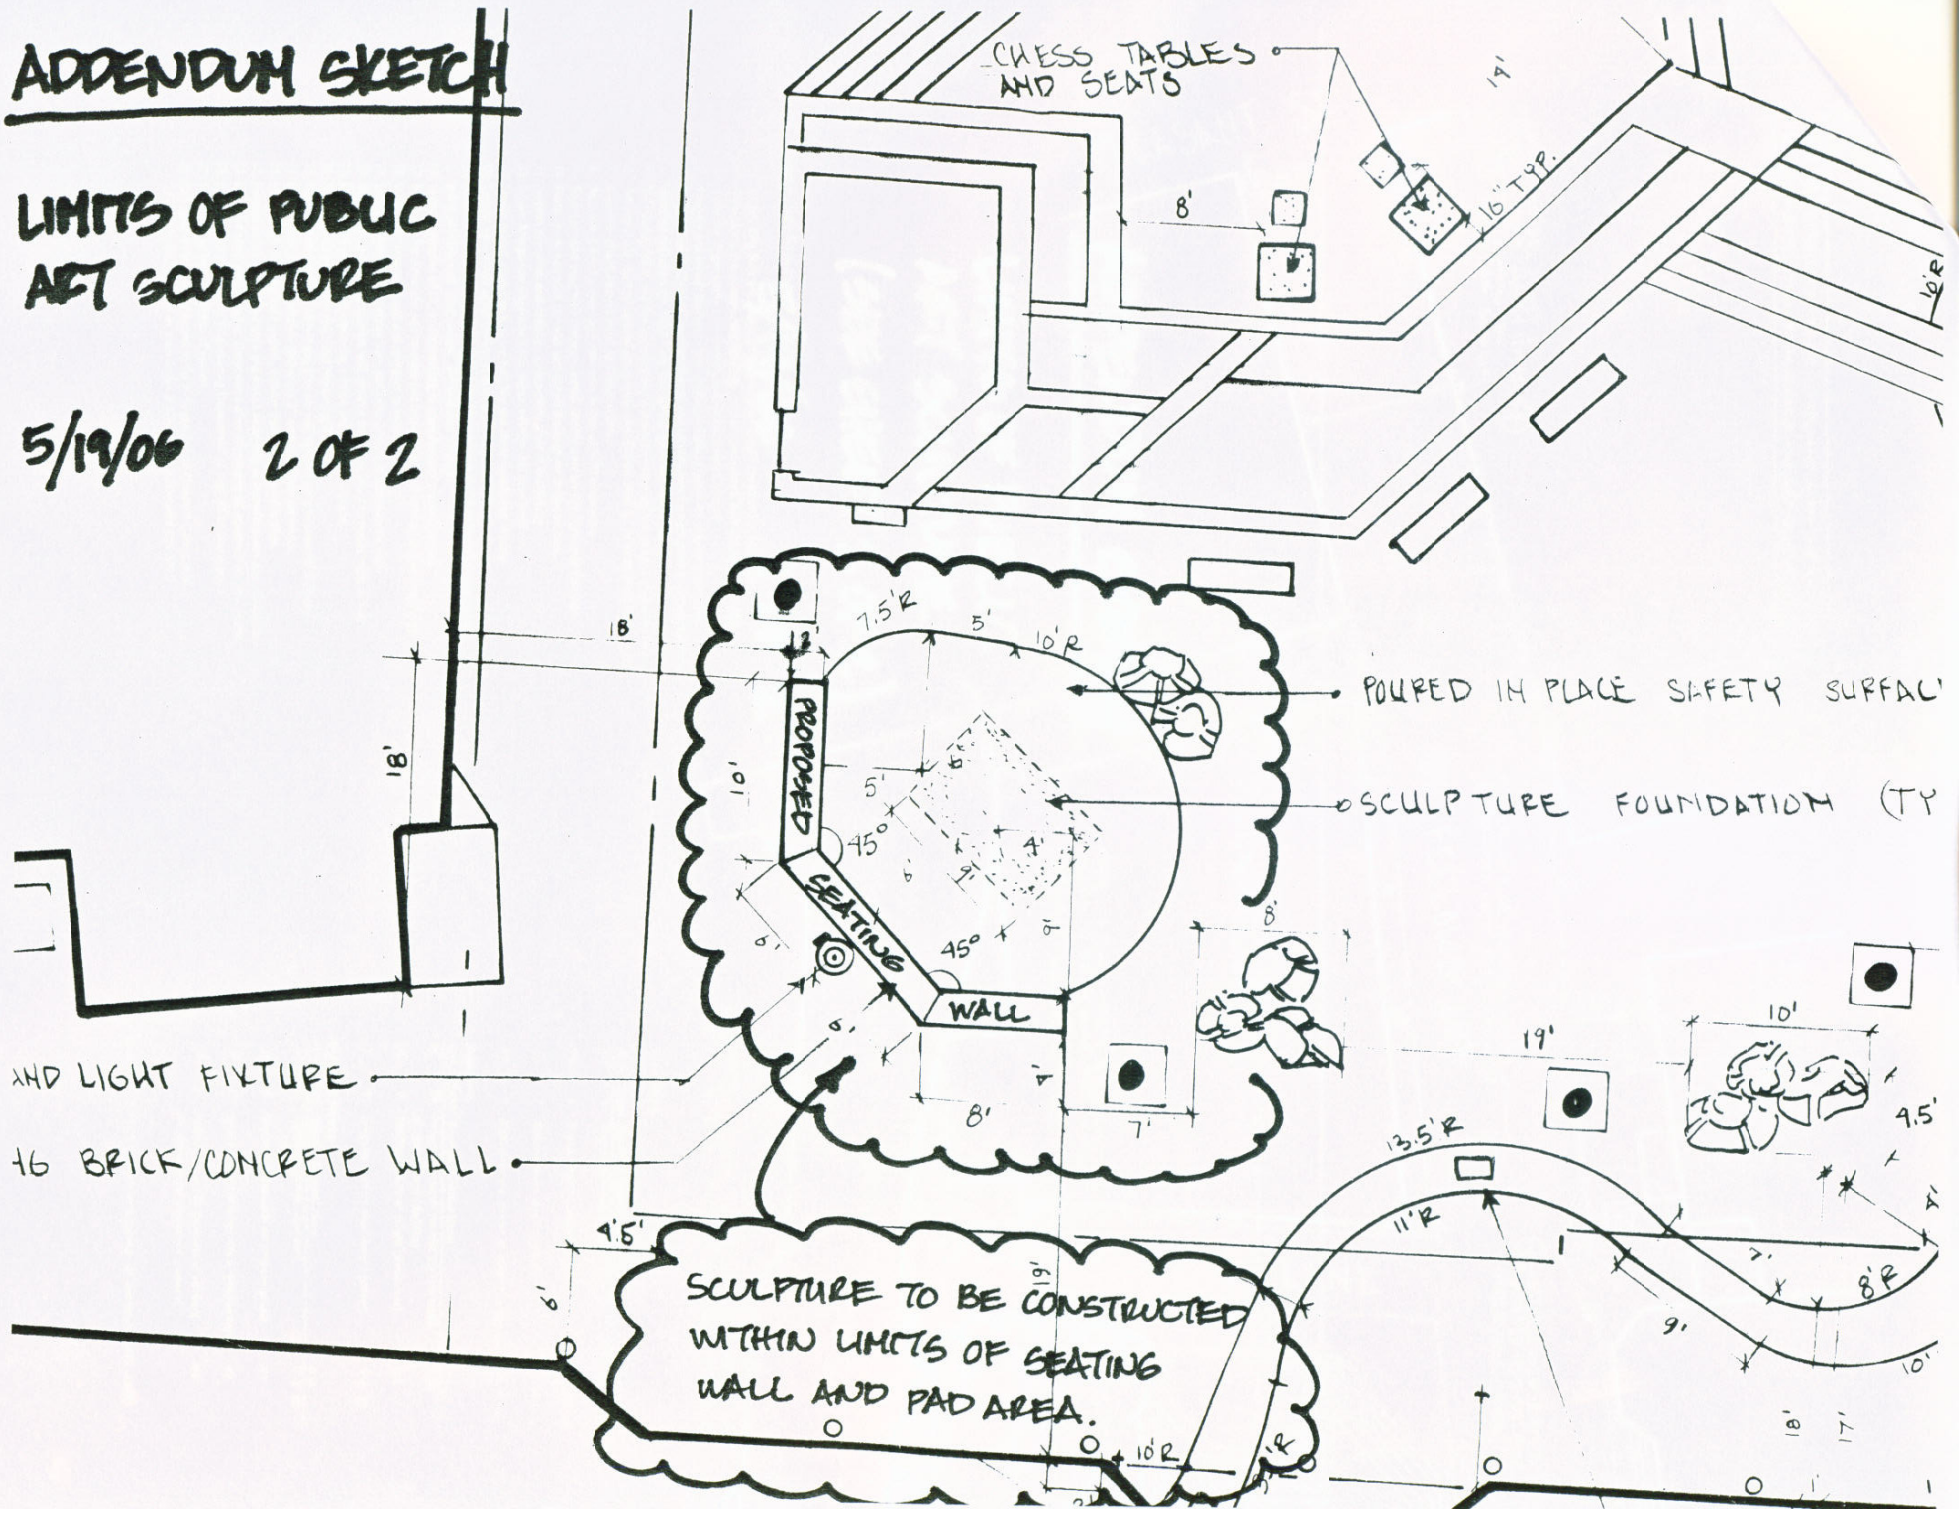
5/19/06 2 OF 2